ENVIRONMENTAL CONSTRAINTS AND MITIGATION PLAN

STATION 3

LEGEND

- EXISTING ROADWAY
- PROPOSED ROADWAY
- PROPOSED SIDEWALK
- CONODOGUINET CREEK
- CLEARED FOR STAGING AREA
- TREE LINE
- (1) SEE ENVIRONMENTAL RESOURCES TABLE

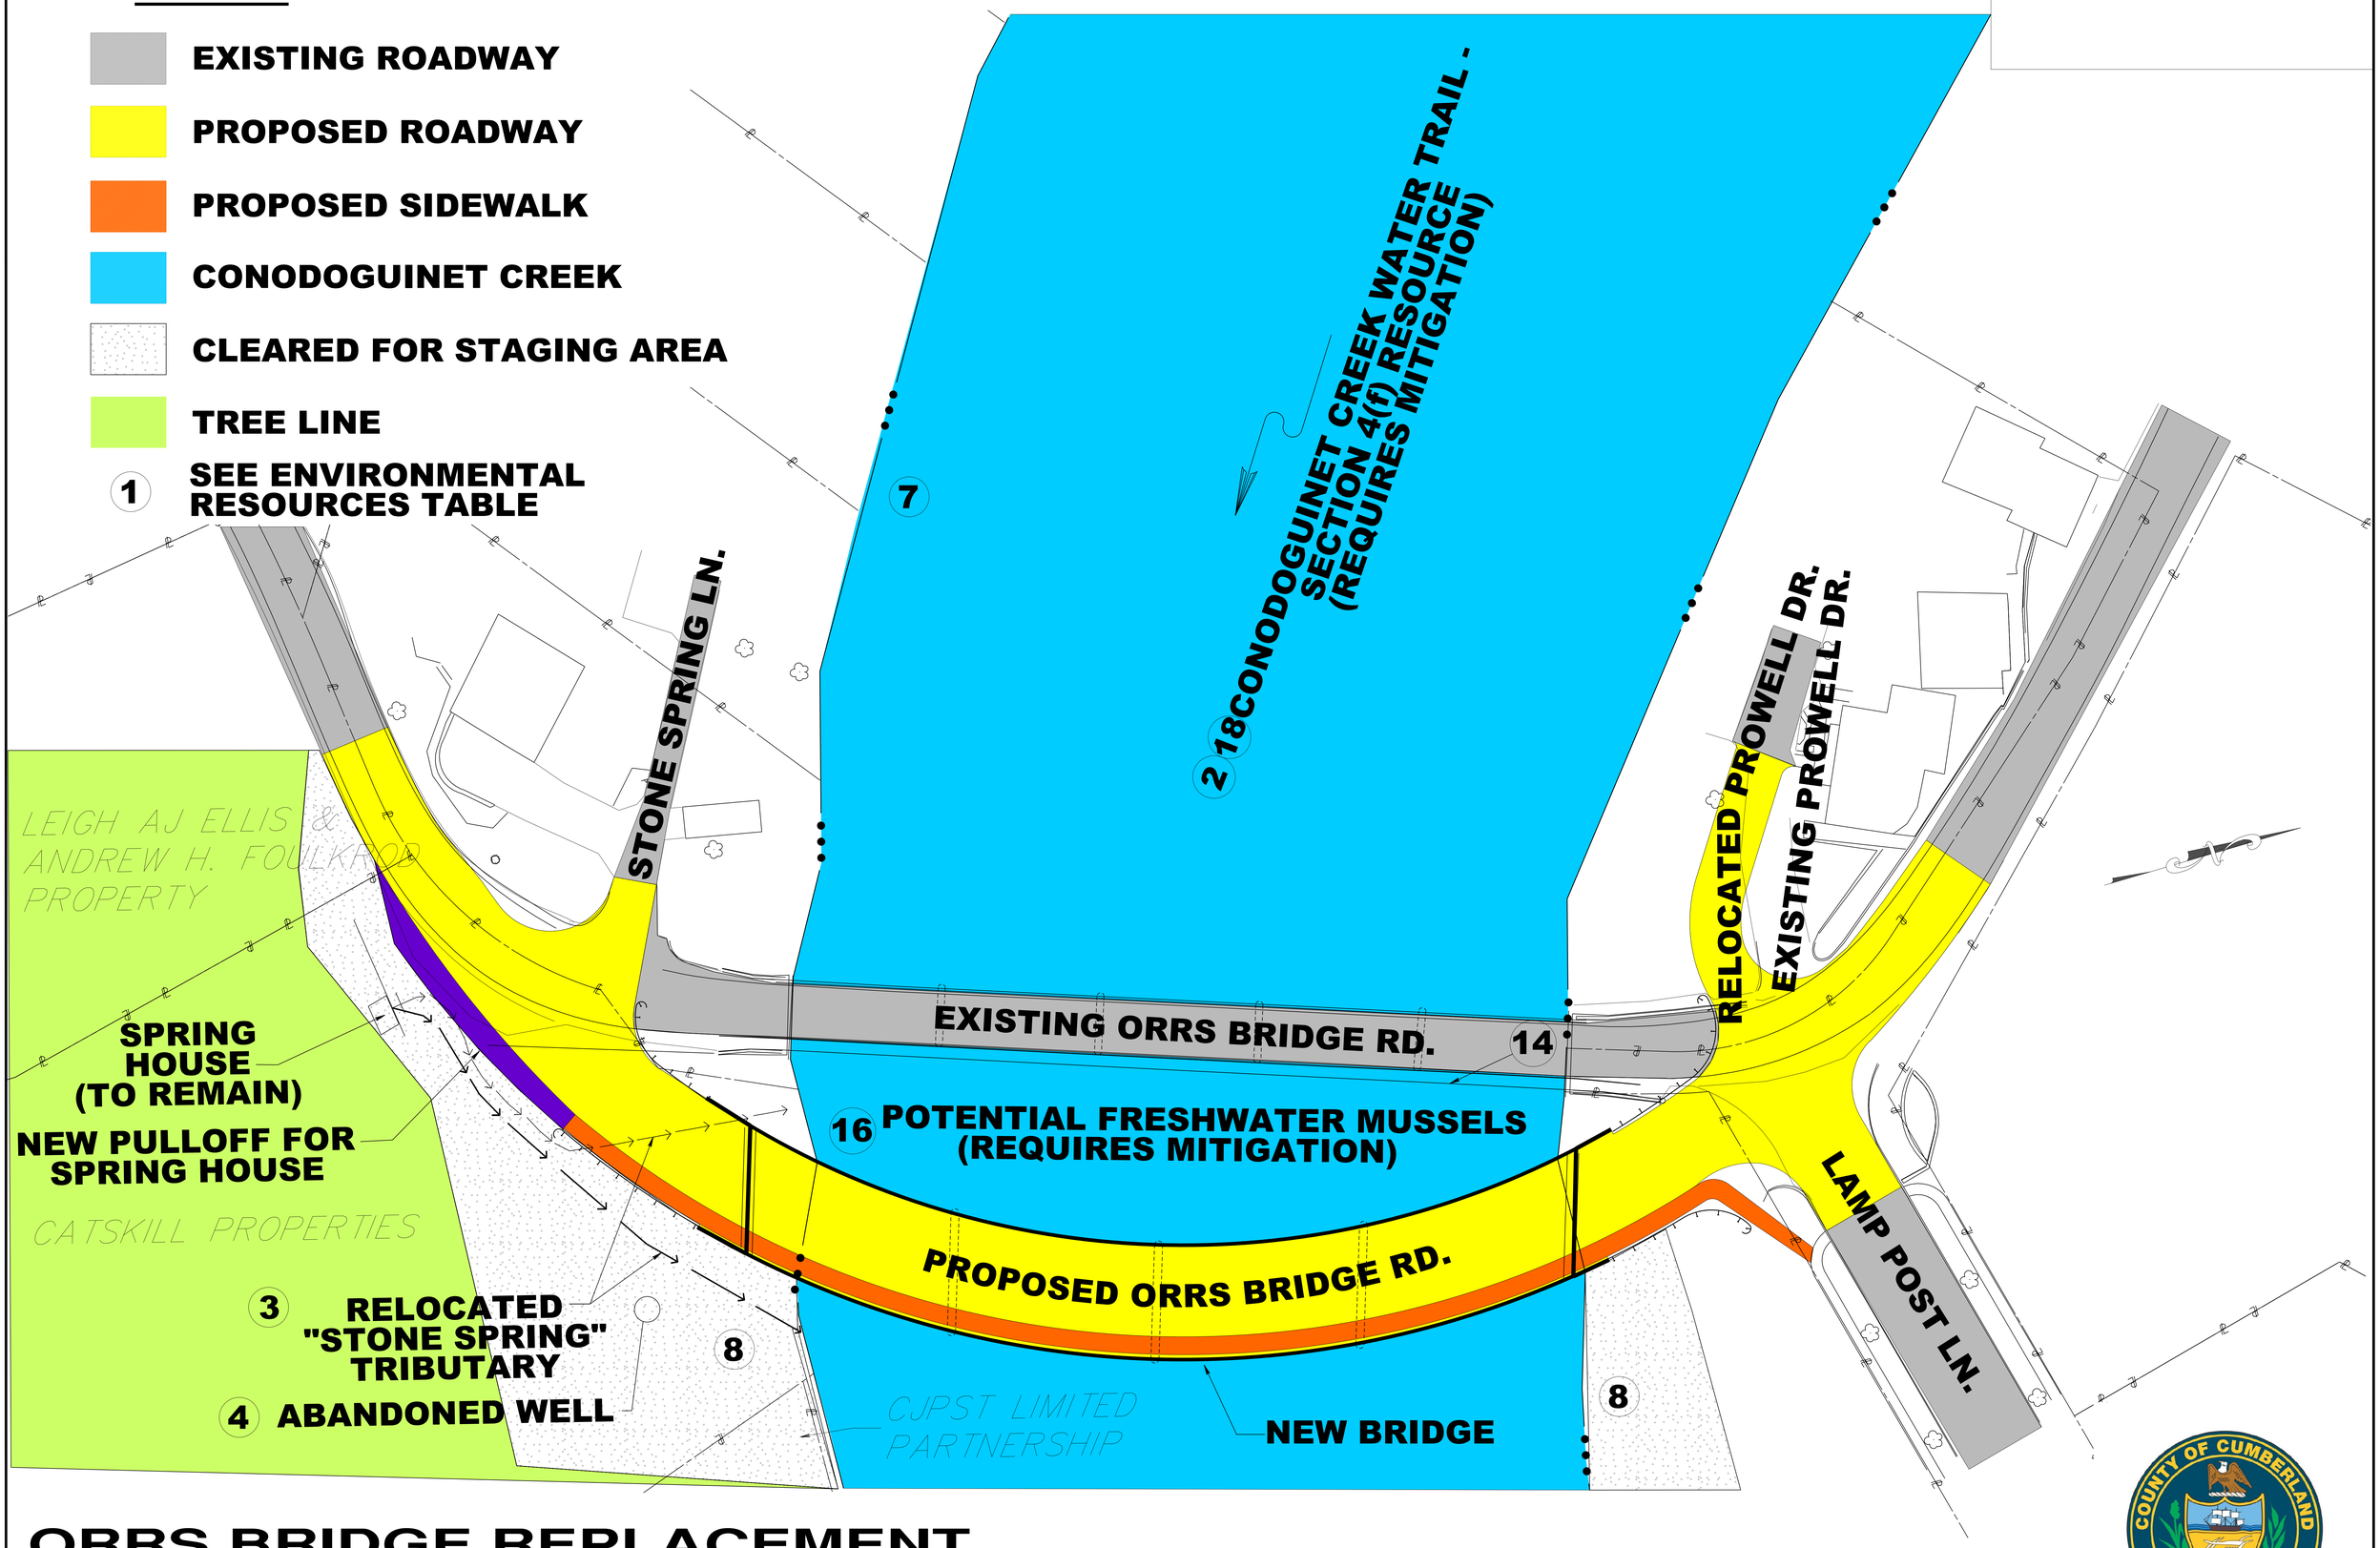

ORRS BRIDGE REPLACEMENT

HAMPDEN TOWNSHIP - ORRS BRIDGE ROAD
CUMBERLAND COUNTY, PENNSYLVANIA

HRG
Herbert, Rowland & Grubic, Inc.
Engineering & Related Services

COUNTY OF CUMBERLAND 1750