TYPICAL SECTION

STATION 4

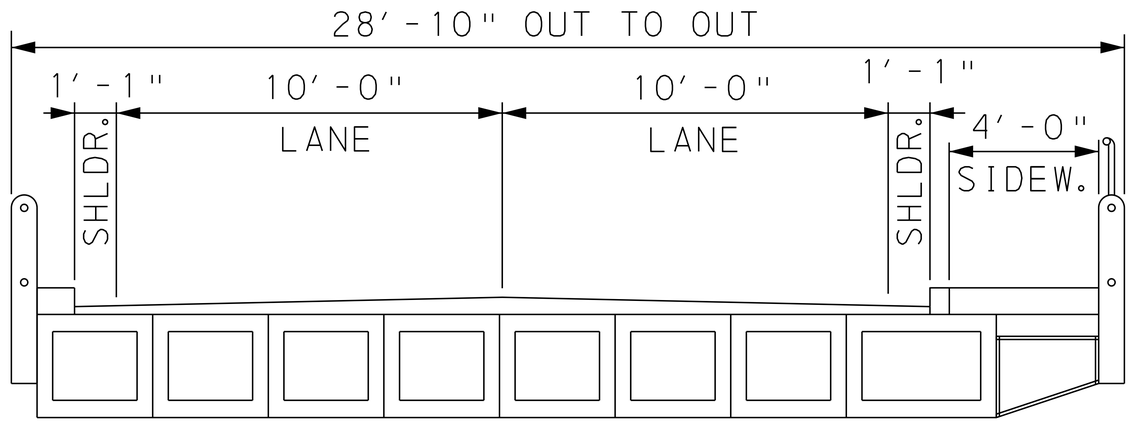

EXISTING BRIDGE TYPICAL SECTION

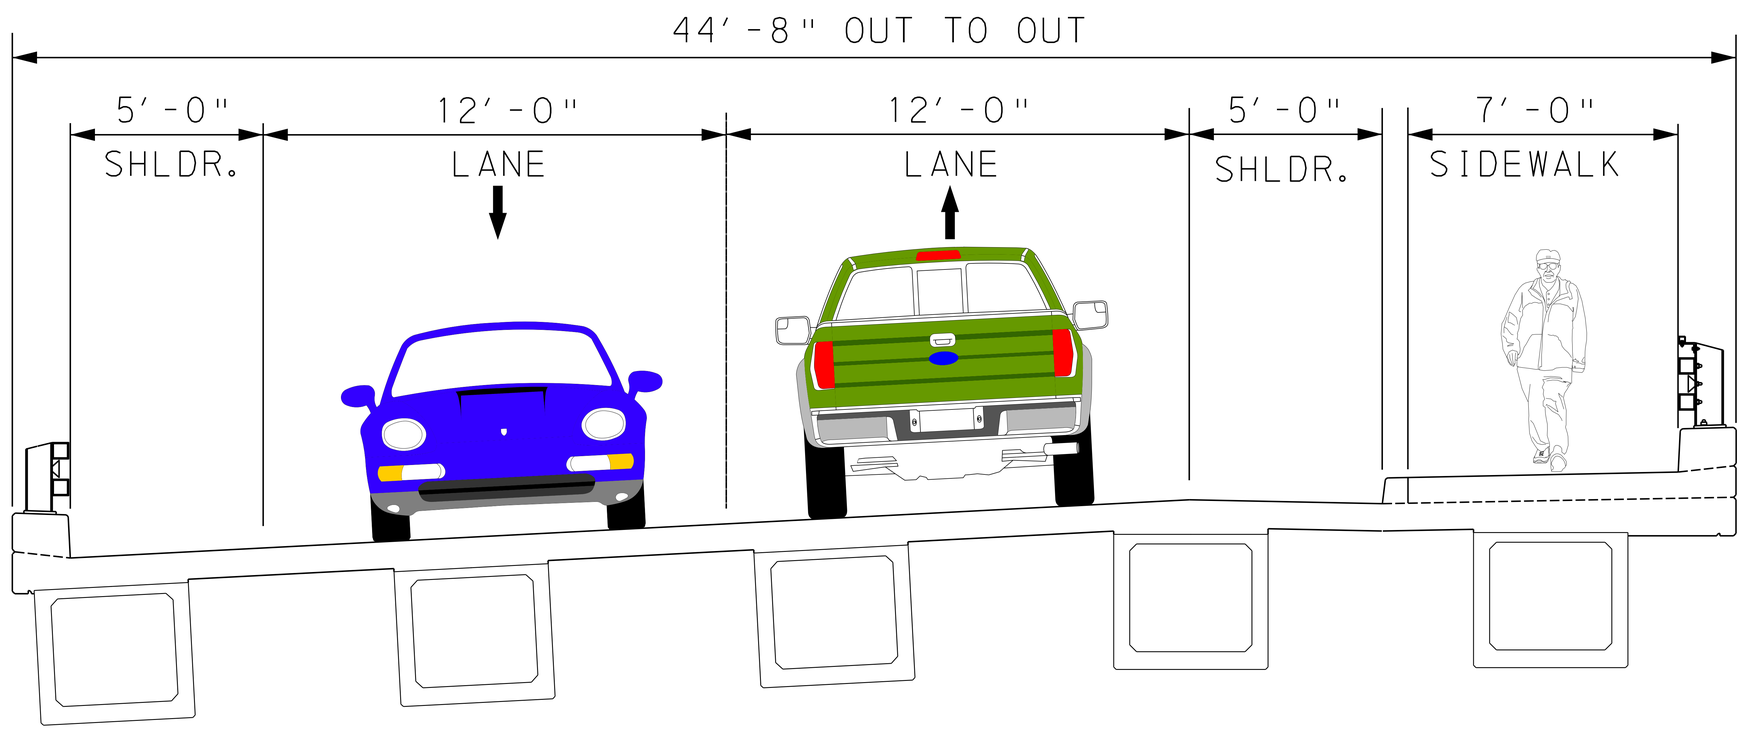

PROPOSED BRIDGE TYPICAL SECTION

ORRS BRIDGE REPLACEMENT

HAMPDEN TOWNSHIP - ORRS BRIDGE ROAD
CUMBERLAND COUNTY, PENNSYLVANIA

HRG
Herbert, Rowland & Grubic, Inc.
Engineering & Related Services

COUNTY OF CUMBERLAND 1750